
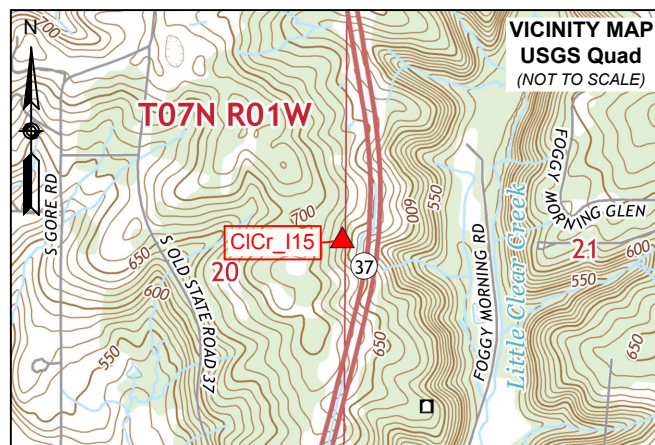


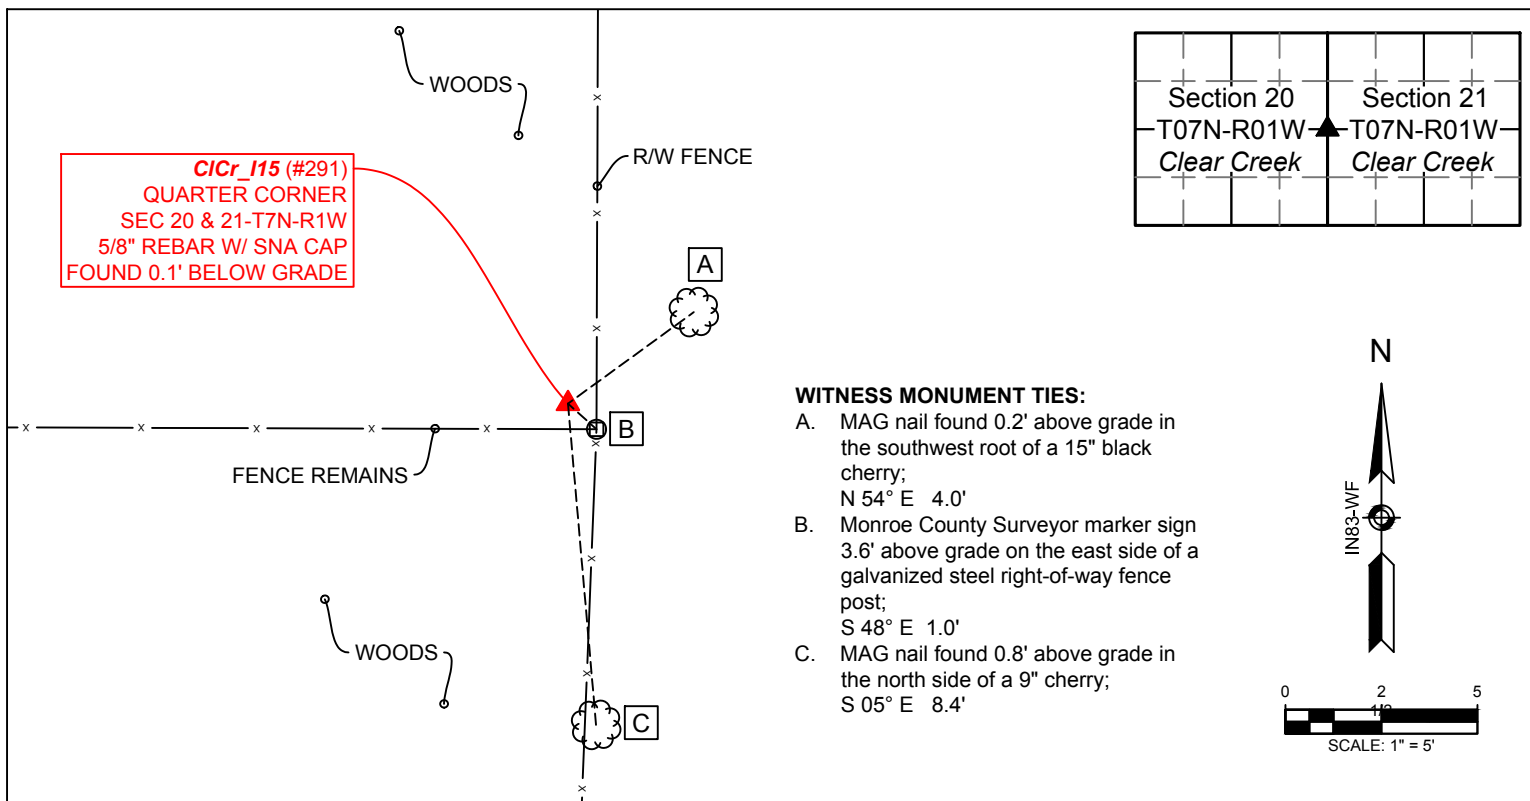

▲ **Monument Description:** 5/8" rebar with yellow plastic cap stamped SNA INC LS 29500020" found 0.1' below grade

State Plane Grid Coordinates: Northing: 1377022.2', Easting: 3108439.2'

SHEET 1 OF 2	MONUMENT RECORD CORNER ID: CICr_I15	Quarter Corner Section 20 & 21- T07N-R01W Clear Creek Township Monroe County, Indiana	 OFFICE OF THE MONROE COUNTY SURVEYOR Trohn Enright-Randolph Monroe County Surveyor Rachel Savich Oser Professional Surveyor 119 West 7th Street, Bloomington, IN 47404 (812) 349-2570
-----------------------	---	---	--

Photos were taken on 5/09/2017 with an iPhone 6s



Trohn Enright-Randolph
Trohn Enright-Randolph
Monroe County Surveyor



Accepted by the Monroe
County Surveyor Review Board
on December 19, 2017



Rachel Oser
Rachel Savich Oser, State of Indiana
Professional Surveyor No. 21100022

SHEET
2
OF
2

MONUMENT RECORD
CORNER ID:
CICr_I15

Quarter Corner
Section 20 & 21- T07N-R01W
Clear Creek Township
Monroe County, Indiana



MONROE COUNTY SURVEYOR'S OFFICE
Trohn Enright-Randolph *Monroe County Surveyor*
Rachel Savich Oser *Professional Surveyor*
119 West 7th Street, Bloomington, IN 47404 (812) 349-2570

MONUMENT RECORD
State of Indiana - County of Monroe

Section: 21

Township: 7 North


Range: 1 West

Corner ID: ClCr I-15

Monument Description & Remarks: 5/8" Rebar with cap, "SNA INC L.S. 29500020". Survey Sign 4.5ft above ground at pt. C

References On File: Darren R. Norrington survey, Cedar Ridge Campground (2009), on file in Surveyor Office


RECOVERY TIE DRAWING
Field Book 43 Page No. 32

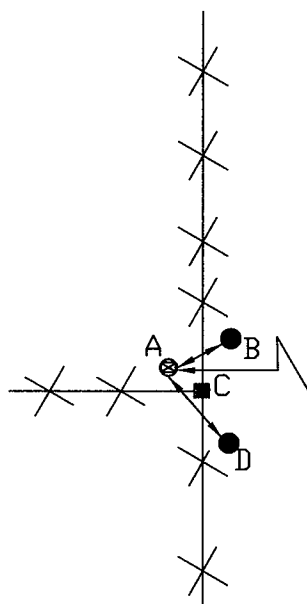

- A - 5/8" Rebar with cap
- B - N 54° E 4.05' to MAG
nail in 15" Black Cherry
- C - S 48° E 1.00' to Survey
Sign on galvanized steel post
- D - S 05° E 8.40' to MAG
nail in 12" Black Cherry

State Road 37 (southbound)

State Road 37 (northbound)

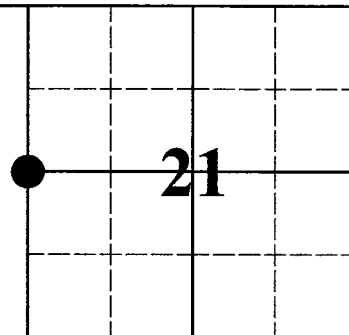

Not To Scale
Compass Bearing Magnetic North

I, Kevin P. Enright, Monroe County Surveyor, hereby certify that this document was prepared under my direction in accordance with the provisions of section 36-2-12-11 of the Indiana Code; and the above data is given under my hand and seal this 14th day of December, 2009.

Kevin P. Enright

Administered by the Monroe County Surveyor Review Board

Date: 1/12/2010

